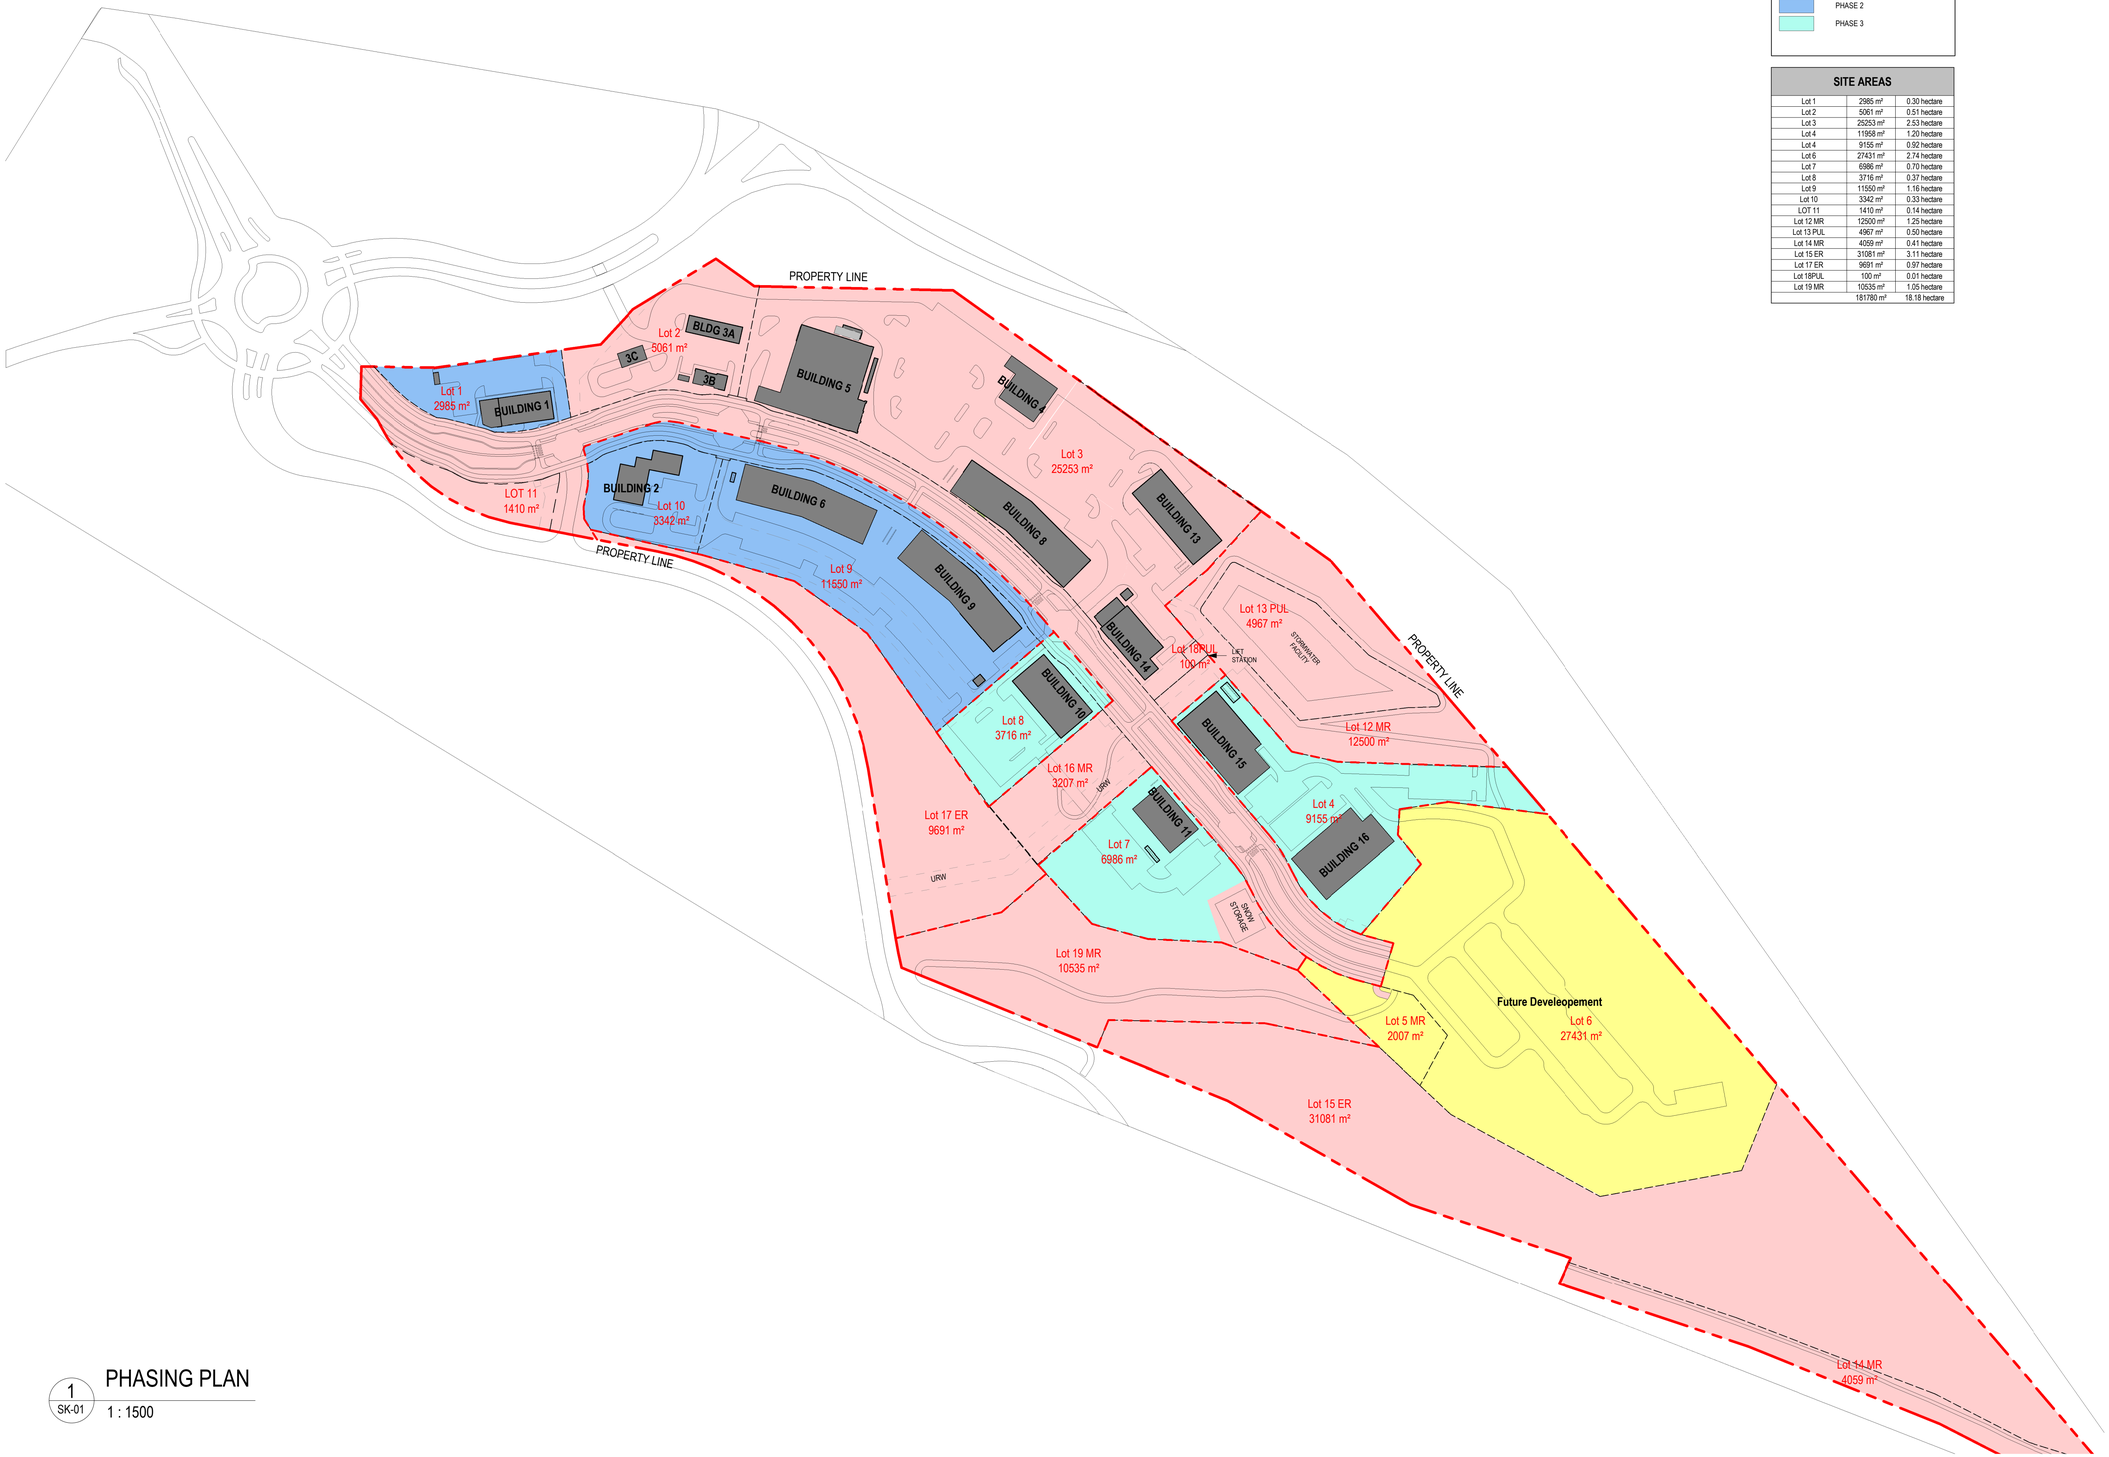

1
SK-01

PHASING PLAN

1 : 1500

PHASING PLAN

PROPERTY LINE
LOT LINES
EASEMENT
FENCE (CHAIN LINK)

PHASE 1
PHASE 2
PHASE 3

PROJECT NORTH

SITE AREAS

Lot 1	2985 m²	0.30 hectare
Lot 2	5061 m²	0.51 hectare
Lot 3	25253 m²	2.53 hectare
Lot 4	11958 m²	1.20 hectare
Lot 4	9155 m²	0.92 hectare
Lot 6	27431 m²	2.74 hectare
Lot 7	6986 m²	0.70 hectare
Lot 8	3716 m²	0.37 hectare
Lot 9	11550 m²	1.16 hectare
Lot 10	3342 m²	0.33 hectare
LOT 11	1410 m²	0.14 hectare
Lot 12 MR	12500 m²	1.25 hectare
Lot 13 PUL	4967 m²	0.50 hectare
Lot 14 MR	4059 m²	0.41 hectare
Lot 15 ER	31081 m²	3.11 hectare
Lot 17 ER	9691 m²	0.97 hectare
Lot 18PUL	100 m²	0.01 hectare
Lot 19 MR	10535 m²	1.05 hectare
	181780 m²	18.18 hectare

The Gateway
AT THREE SISTERS

TSMV GATEWAY

THREE SISTERS PARKWAY

issued/ revision schedule

no.	description	date
1	DP PRE APP #02 - CLIENT REVIEW	2022-07-26
2	DP PRE APP #02 - CLIENT REVIEW	2023-03-30
3	DP PRE APP #02 - CLIENT REVIEW	2023-04-18
4	DP PRE APP #02 - CLIENT REVIEW	2023-04-19

seal

permit

consultant

MTa
CALGARY | EDMONTON
310, 625 - 11 Ave SW
Calgary AB T2R 0E1
t. 403.264.8700
f. 403.264.8029
mtalink.com
Urban Design Architecture Interior Design

drawing title
PHASING PLAN

sheet
SK-01

drawn	scale
Author	As indicated
checked	project no.
Checker	20.194

COPYRIGHTED. This design is the exclusive property of the Architect and shall not be reproduced without the Architects written permission. These drawings are to be read in conjunction with the specifications, structural, mechanical and electrical drawings. This drawing must not be scaled. All dimensions, data and levels shall be verified before construction, and all errors or omissions reported immediately to the Architect.

2023-04-21 4:55:22 PM C:\AutoDesk_Temp\Revit2020\20.194 TSMV Site_rysnsBWDF9.rvt